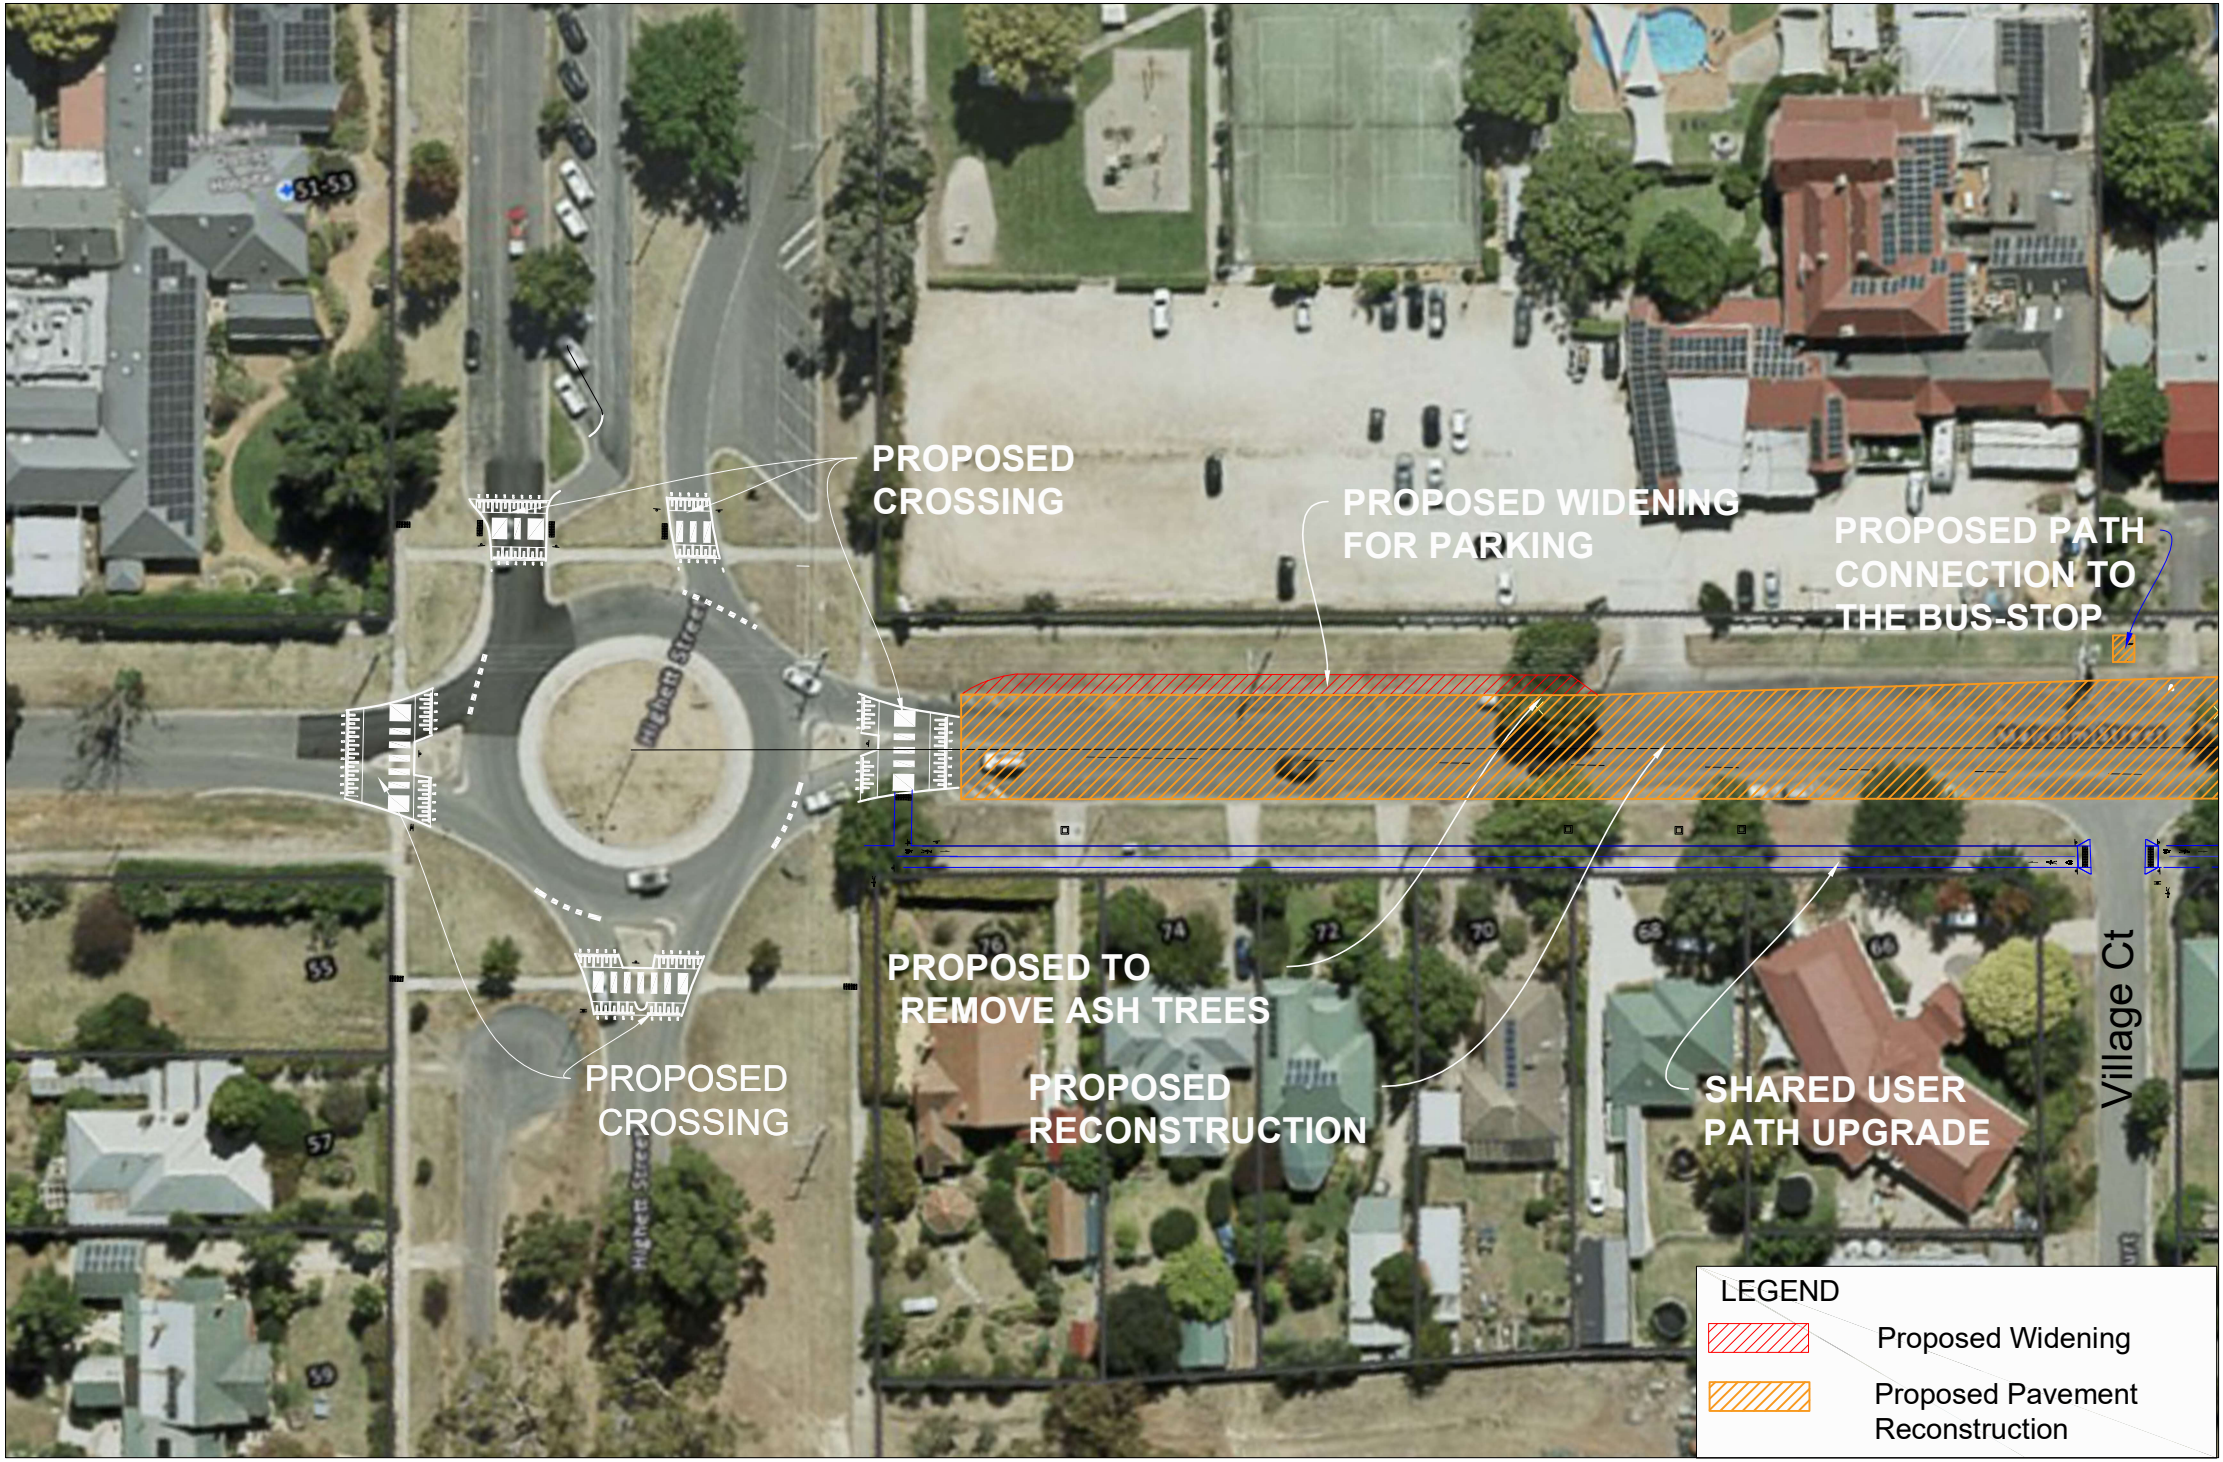


CONTINUES ON PAGE 2 >>


PROPOSED WIDENING FOR PARKING
PROPOSED RECONSTRUCTION
PROPOSED TO REMOVE ASH TREE
PROPOSED TO REMOVE ASH TREES
SHARED USER PATH UPGRADE
PROPOSED CROSSING
Chenery St
Finlason St
Reynolds St
LEGEND
Proposed Widening
Proposed Pavement Reconstruction