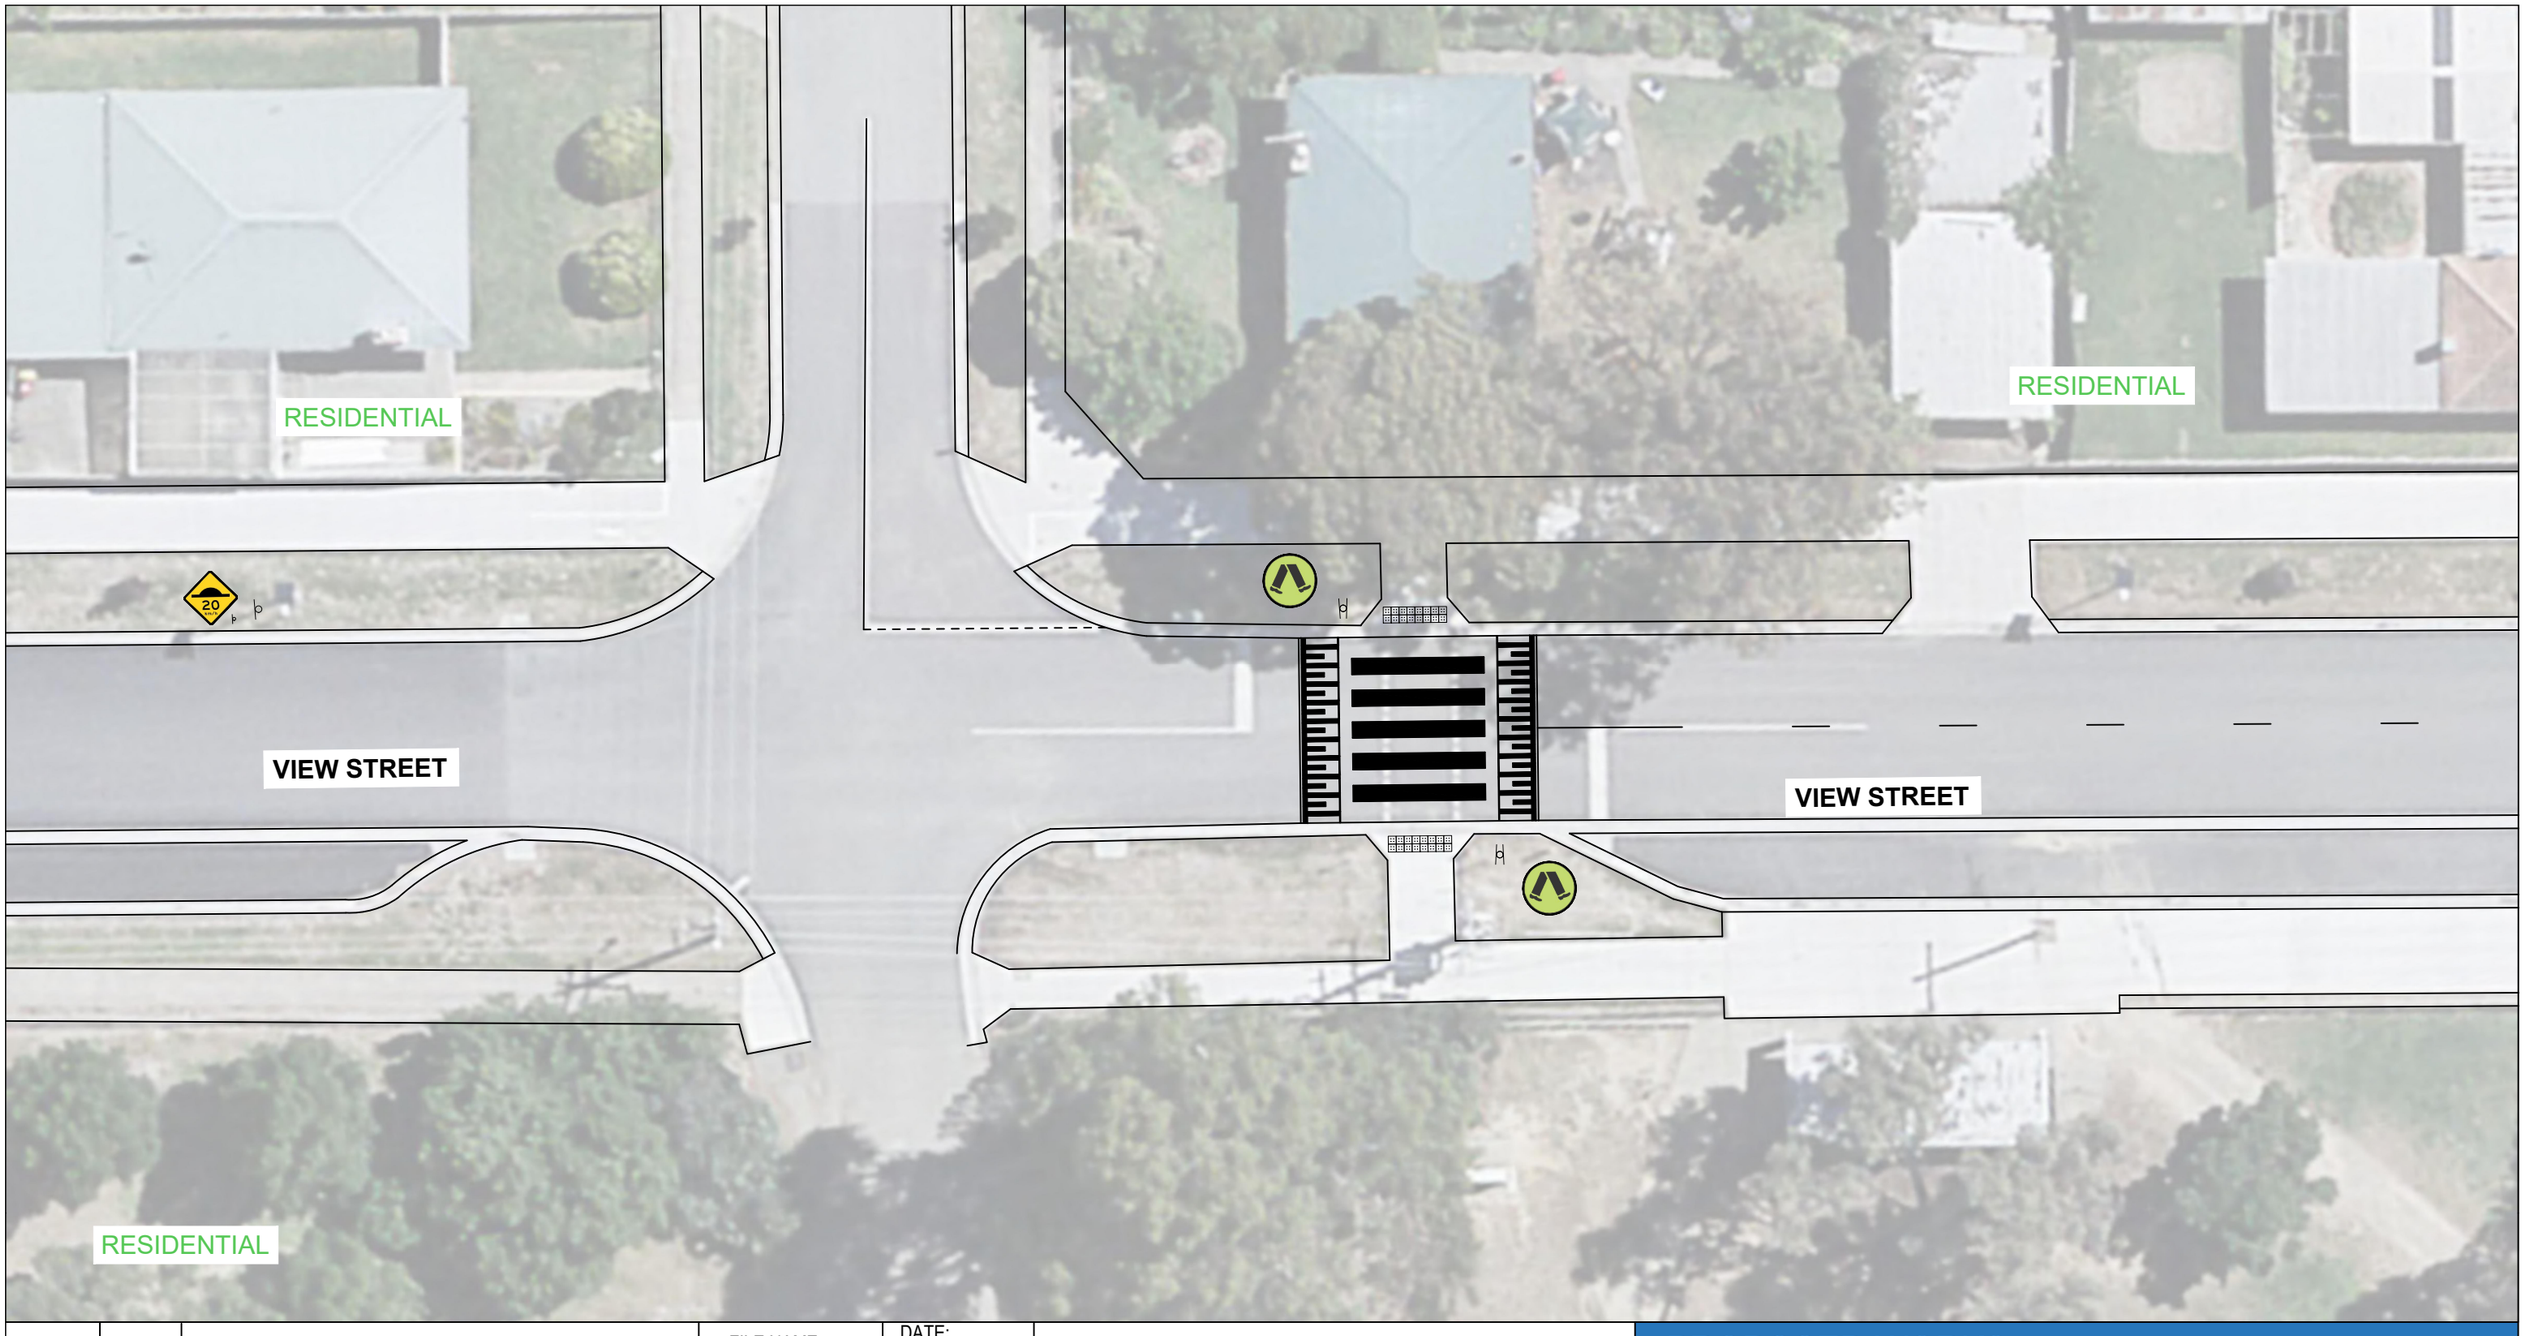


GD	05/11/25	CLIENT COMMENT	FILE NAME: TRAFFIC CALMING SYSTEMS	DATE: 05/11/2025	ENGINEERING DEPARTMENT MANSFIELD SHIRE COUNCIL, MANSFIELD, VIC, 3722	PROPOSED WORKS VIEW STREET (FINLASON ST), MANSFIELD MANSFIELD SHIRE COUNCIL
GD	05/11/25	CLIENT COMMENT		DESIGN: AIZAZ ALI KHAN		
GD	05/11/25	CLIENT COMMENT		DRAWN: AIZAZ ALI KHAN		
GD	05/11/25	PRELIMINARY ISSUE FOR COMMENT		CHECKED: MARS RIVAND		DESCRIPTION: / ORIGINAL SHEET SIZE: A3
DRAWN	DATE	AMENDMENT		APPROVED: IMAD KHAN		VERSION: 01